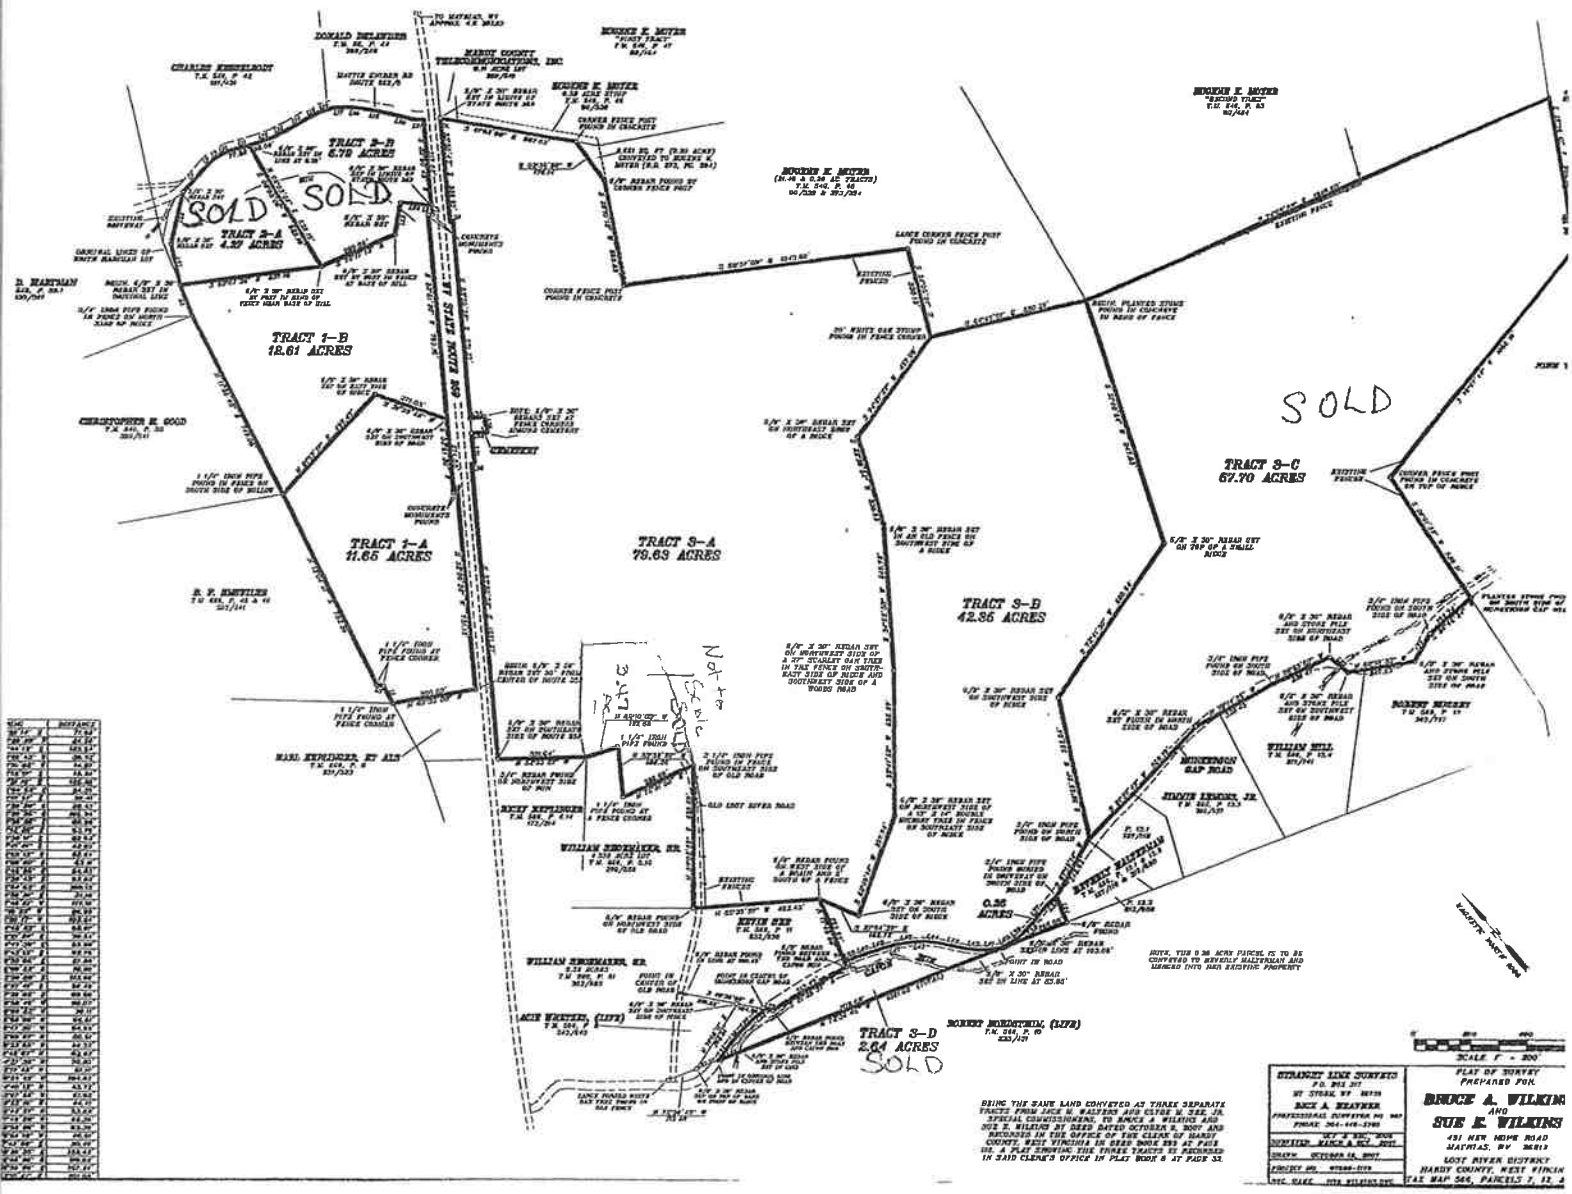
TRACT 2-B
6.70 ACRES
SOLD
SOLD
TRACT 2-A
2.39 ACRES
TRACT 1-B
12.61 ACRES
TRACT 1-A
11.65 ACRES
TRACT 3-A
78.63 ACRES
TRACT 3-B
42.86 ACRES
TRACT 3-C
67.70 ACRES
SOLD
TRACT 3-D
2.64 ACRES
SOLD
0.36 ACRES
SCALE 1" = 200'
STRAIGHT LINE SURVEYS
PLAT OF SURVEY
PREPARED FOR:
BRUCE A. WILKINS
AND
SUE E. WILKINS
431 NEW HOPE ROAD
MATHIAS, WV 26812
LOST RIVER DISTRICT
HARDY COUNTY, WEST VIRGINIA
TAX MAP 546, PARCELS 7, 12 &