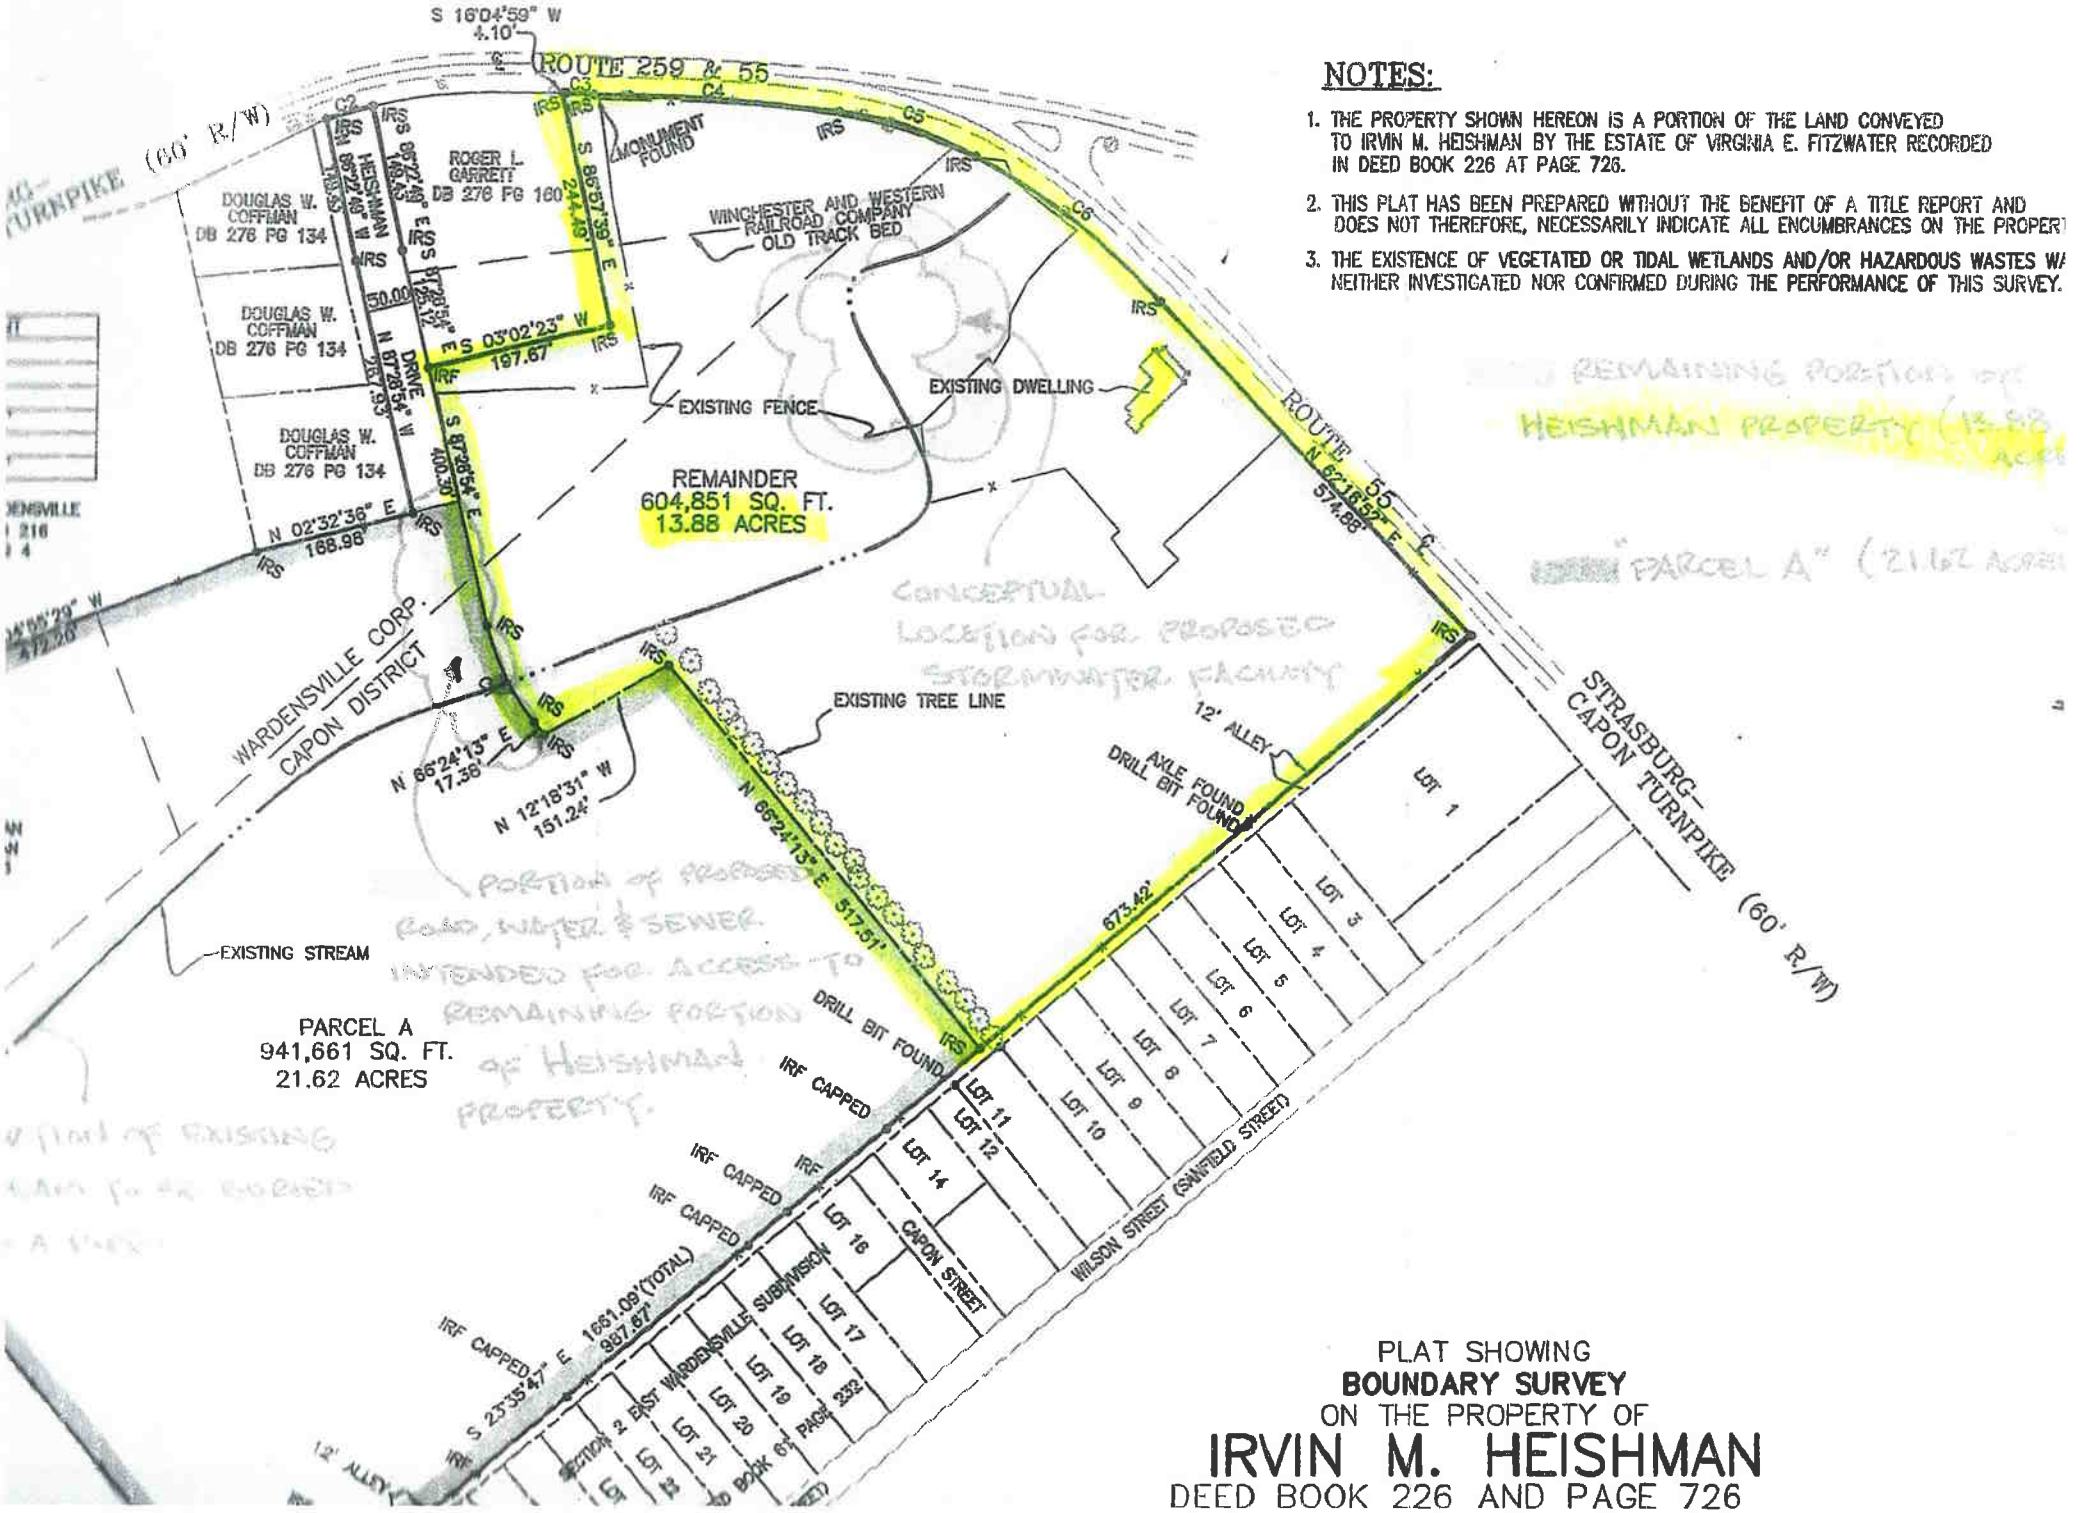

NOTES:

1. THE PROPERTY SHOWN HEREON IS A PORTION OF THE LAND CONVEYED TO IRVIN M. HEISHMAN BY THE ESTATE OF VIRGINIA E. FITZWATER RECORDED IN DEED BOOK 226 AT PAGE 726.
2. THIS PLAT HAS BEEN PREPARED WITHOUT THE BENEFIT OF A TITLE REPORT AND DOES NOT THEREFORE, NECESSARILY INDICATE ALL ENCUMBRANCES ON THE PROPERT
3. THE EXISTENCE OF VEGETATED OR TIDAL WETLANDS AND/OR HAZARDOUS WASTES WA NEITHER INVESTIGATED NOR CONFIRMED DURING THE PERFORMANCE OF THIS SURVEY.

PLAT SHOWING
BOUNDARY SURVEY
ON THE PROPERTY OF
IRVIN M. HEISHMAN
DEED BOOK 226 AND PAGE 726